GRID NORTH

NOTES:

1. ALL LEVELS ARE IN METRES, UNLESS OTHERWISE STATED.
2. ANY DISCREPANCIES FOUND SHOULD BE REPORTED TO FOCUS SURVEYS LTD. AND ANY OTHER RELEVANT PARTIES.
3. THE COORDINATE SYSTEM IS BASED ON THE IRISH NATIONAL GRID.
4. ALL LEVELS ARE RELATED TO MALIN HEAD DATUM, TRANSFERRED TO SITE BY MEANS OF THE ACTIVE GPS NETWORK.
5. LEVELS IN RED ARE TOP OF WALL / OVERHEAD LEVELS

LEGEND:

MH DENOTES MANHOLE
CL DENOTES MANHOLE COVER LEVEL
IL DENOTES MANHOLE INVERT LEVEL
RG DENOTES ROAD GULLY
IC DENOTES INSPECTION COVER
LS DENOTES LAMP STANDARD
FH DENOTES FIRE HYDRANT
O/H DENOTES OVERHEAD
WV DENOTES WATER VALVE
GT DENOTES GULLY TRAP
300 DENOTES TREE TRUNK DIAMETER

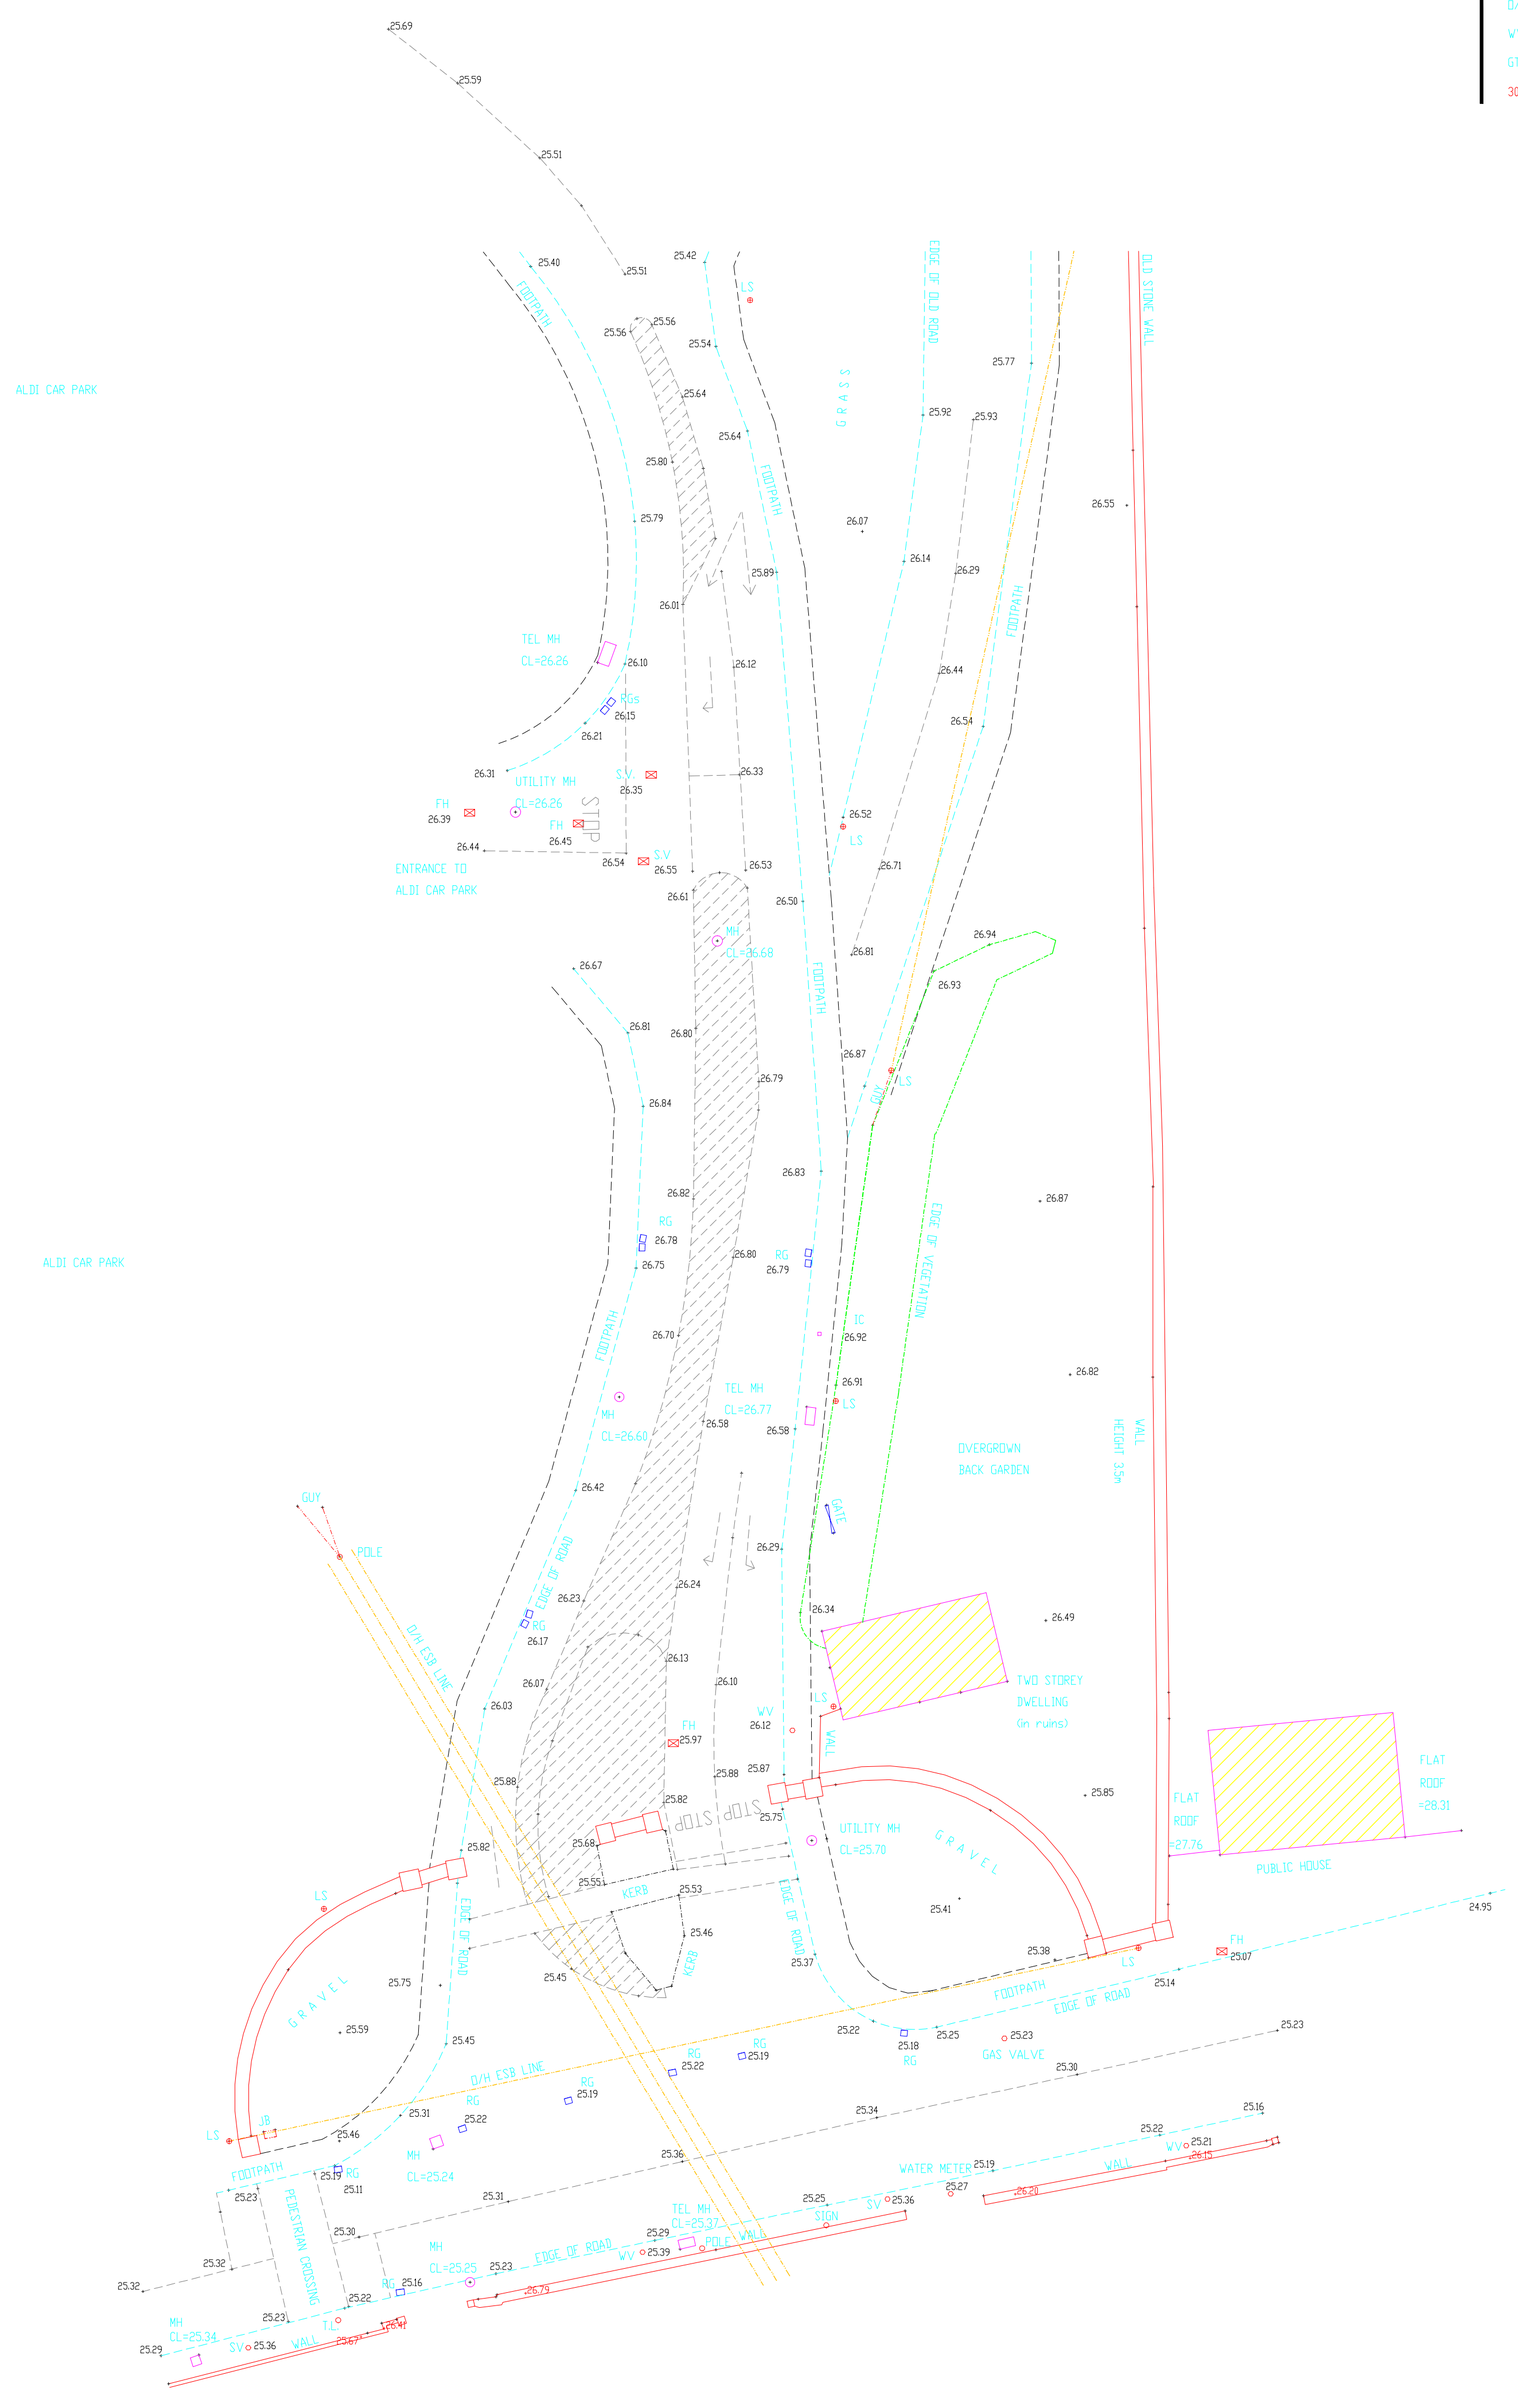

A	12-12-07	ROAD MARKINGS AT ENTRANCE TO XXXXXXXXXXXX.
REVISION	REVISION DATE	DESCRIPTION OF REVISION

FOCUS
Focus Surveys Ltd., O'Connell Avenue, Turner's Cross, Cork.
Tel : 021-4314555 Fax : 021-4975907 e-mail : focussurveys@eircom.net
THE IRISH INSTITUTION OF SURVEYORS #230

TITLE
TOPOGRAPHICAL SITE SURVEY.

SURVEY LOCATION
XXXXXXXXXXXXXX
XXXXXXXXXXXXXX

CLIENT
XXXXXXXXXXXXXX
XXXXXXXXXXXXXX

SCALE	1:250
SURVEYED BY	B.R., J.M. & D.C.
DATE	07-11-07
DRAWN BY	B.R., J.M. & D.C.
DATE	13-11-07
CHECKED BY	E.D.

DRAWING NAME REV. A
07-128_1

0m 5m 10m 15m 20m 25m